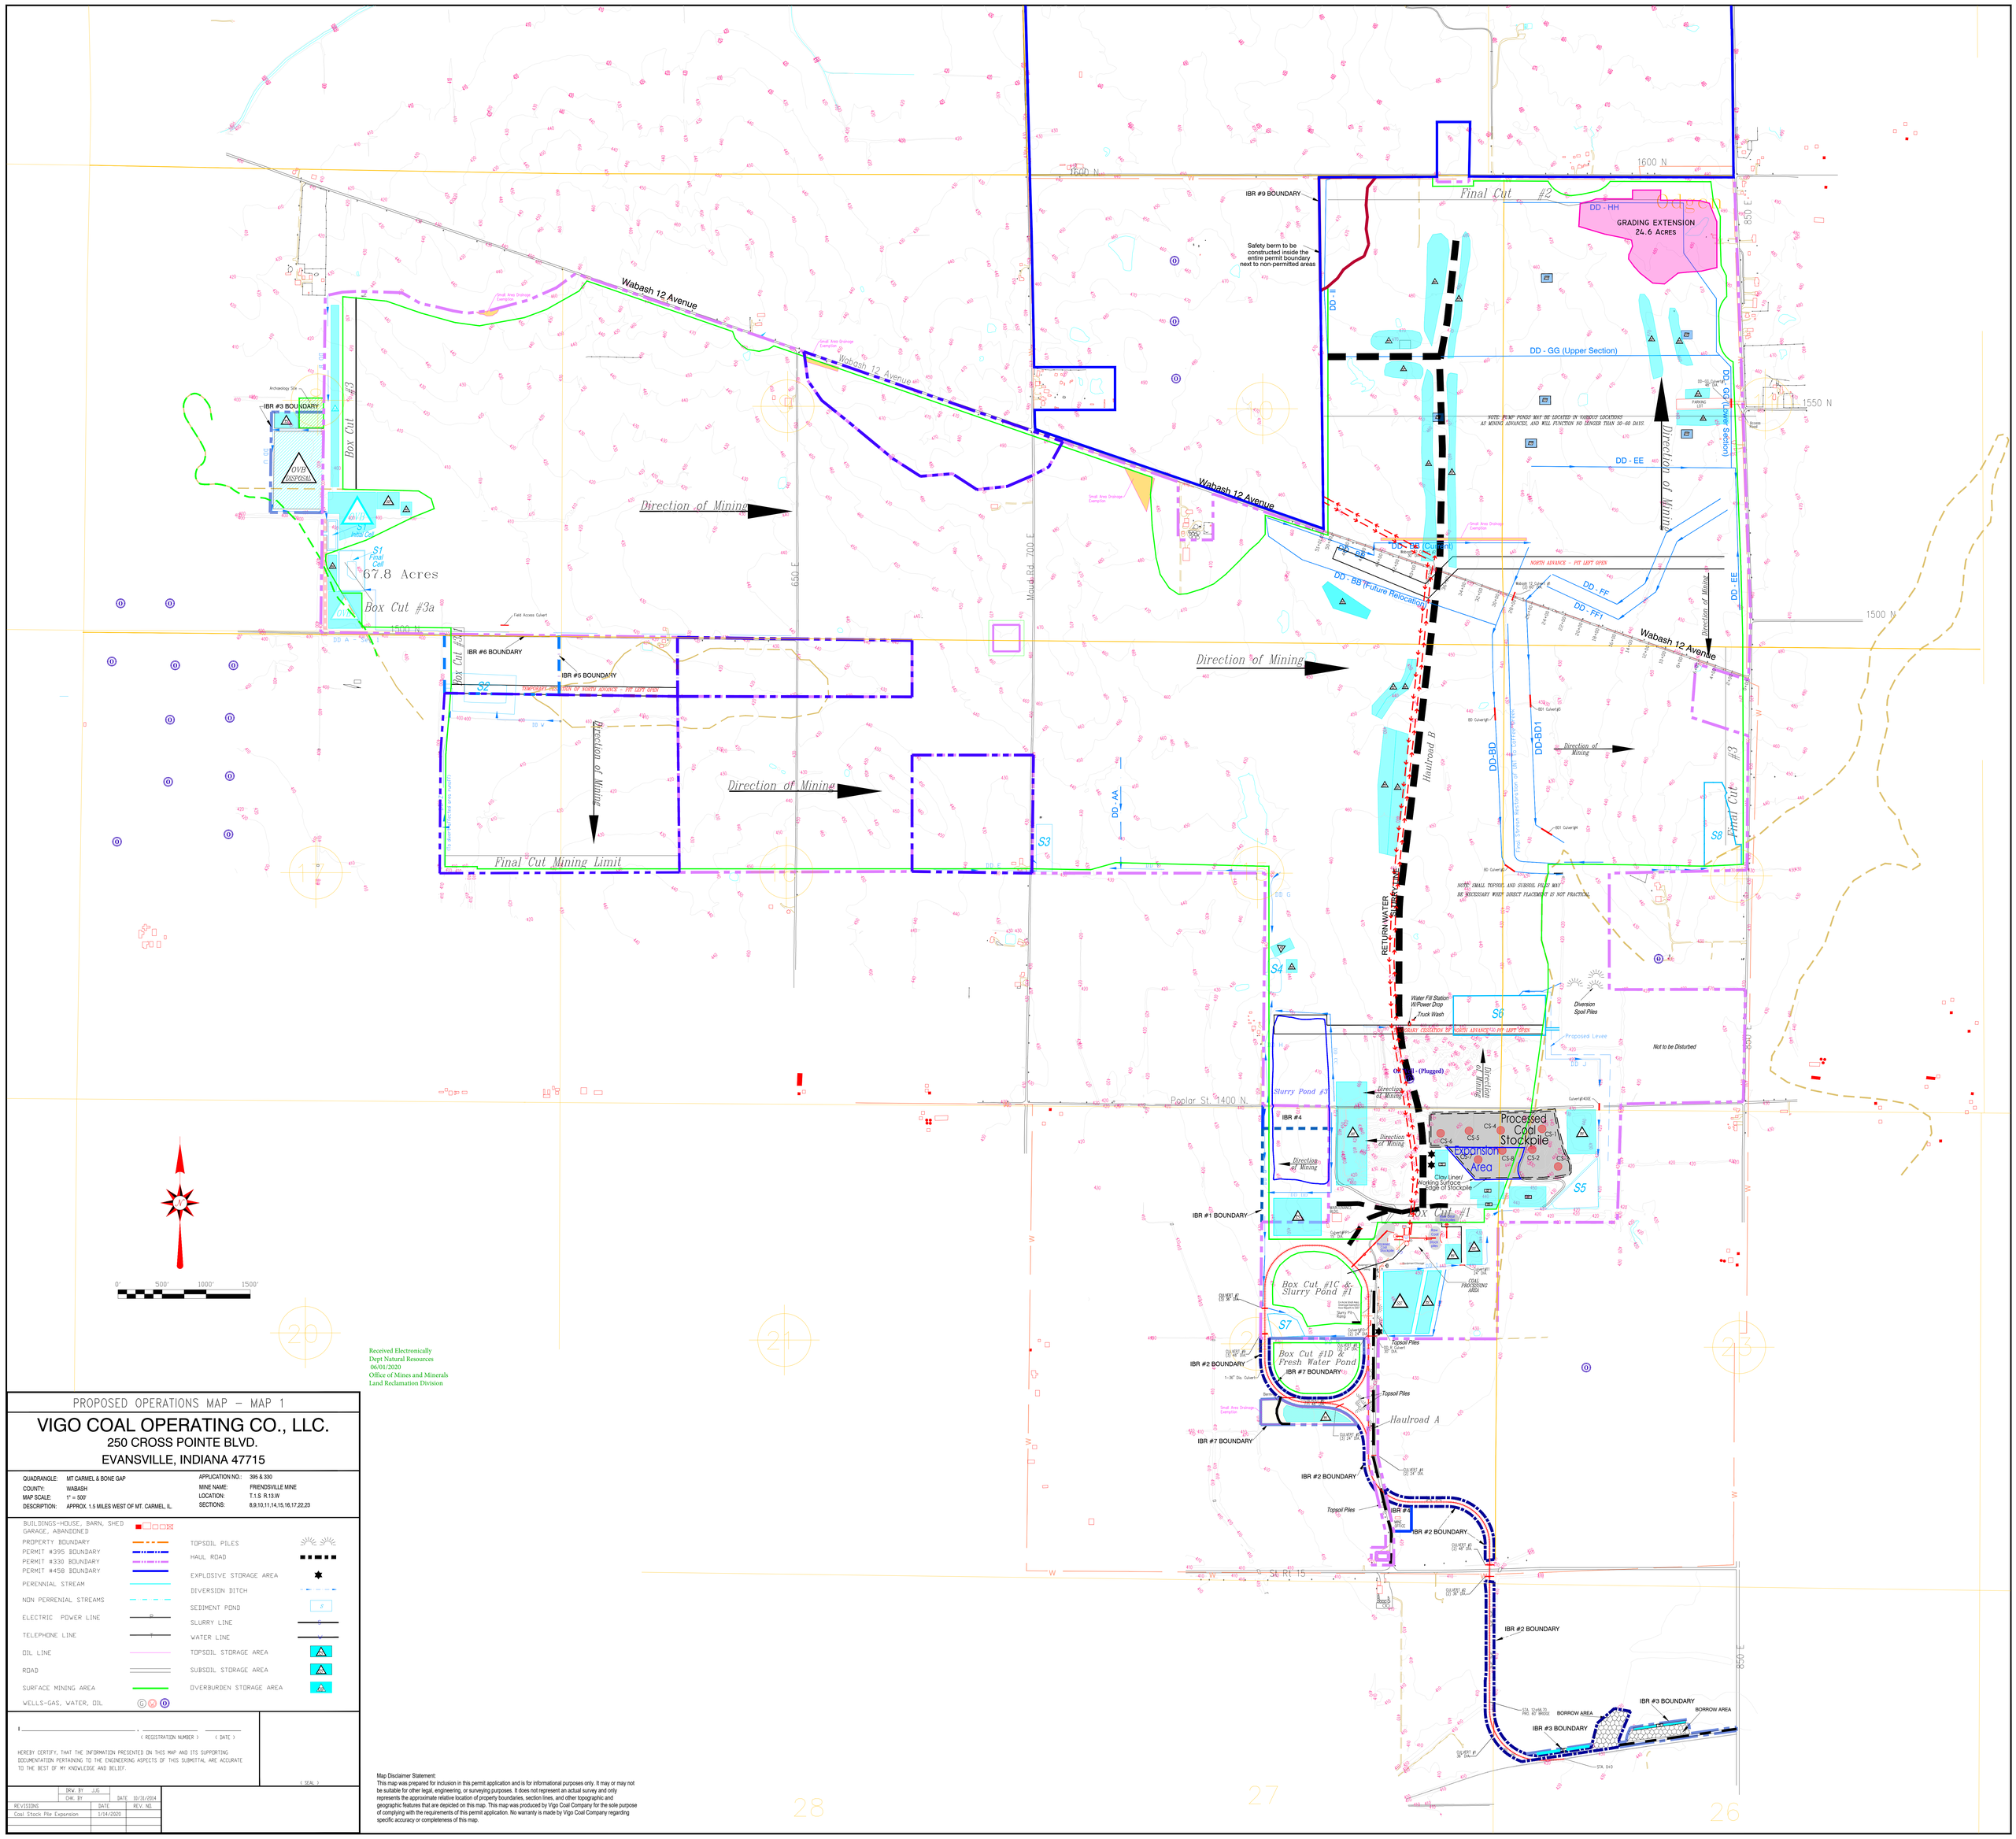

Received Electronically
Dept Natural Resources
06/01/2020
Office of Mines and Minerals
Land Reclamation Division

PROPOSED OPERATIONS MAP – MAP 1

VIGO COAL OPERATING CO., LLC.

250 CROSS POINTE BLVD.
EVANSVILLE, INDIANA 47715

QUADRANGLE:	MT CARMEL & BONE GAP	APPLICATION NO.:	395 & 330
COUNTY:	WABASH	MINE NAME:	FRIENDSVILLE MINE
MAP SCALE:	1" = 500'	LOCATION:	T.1.S R.13.W
DESCRIPTION:	APPROX. 1.5 MILES WEST OF MT. CARMEL, IL.	SECTIONS:	8,9,10,11,14,15,16,17,22,23

BUILDINGS-HOUSE, BARN, SHED GARAGE, ABANDONED
PROPERTY BOUNDARY
PERMIT #395 BOUNDARY
PERMIT #330 BOUNDARY
PERMIT #458 BOUNDARY
PERENNIAL STREAM
NON PERRENIAL STREAMS
ELECTRIC POWER LINE
TELEPHONE LINE
OIL LINE
ROAD
SURFACE MINING AREA
WELLS-GAS, WATER, OIL
TOPSOIL PILES
HAUL ROAD
EXPLOSIVE STORAGE AREA
DIVERSION DITCH
SEDIMENT POND
SLURRY LINE
WATER LINE
TOPSOIL STORAGE AREA
SUBSOIL STORAGE AREA
OVERBURDEN STORAGE AREA

(REGISTRATION NUMBER) (DATE)

HEREBY CERTIFY, THAT THE INFORMATION PRESENTED ON THIS MAP AND ITS SUPPORTING DOCUMENTATION PERTAINING TO THE ENGINEERING ASPECTS OF THIS SUBMITTAL ARE ACCURATE TO THE BEST OF MY KNOWLEDGE AND BELIEF.

(SEAL)

DRW. BY JJG		
CHK. BY	DATE 10/31/2014	
REVISIONS	DATE	REV. NO.
Coal Stock Pile Expansion	1/14/2020	

Map Disclaimer Statement:
This map was prepared for inclusion in this permit application and is for informational purposes only. It may or may not be suitable for other legal, engineering, or surveying purposes. It does not represent an actual survey and only represents the approximate relative location of property boundaries, section lines, and other topographic and geographic features that are depicted on this map. This map was produced by Vigo Coal Company for the sole purpose of complying with the requirements of this permit application. No warranty is made by Vigo Coal Company regarding specific accuracy or completeness of this map.